

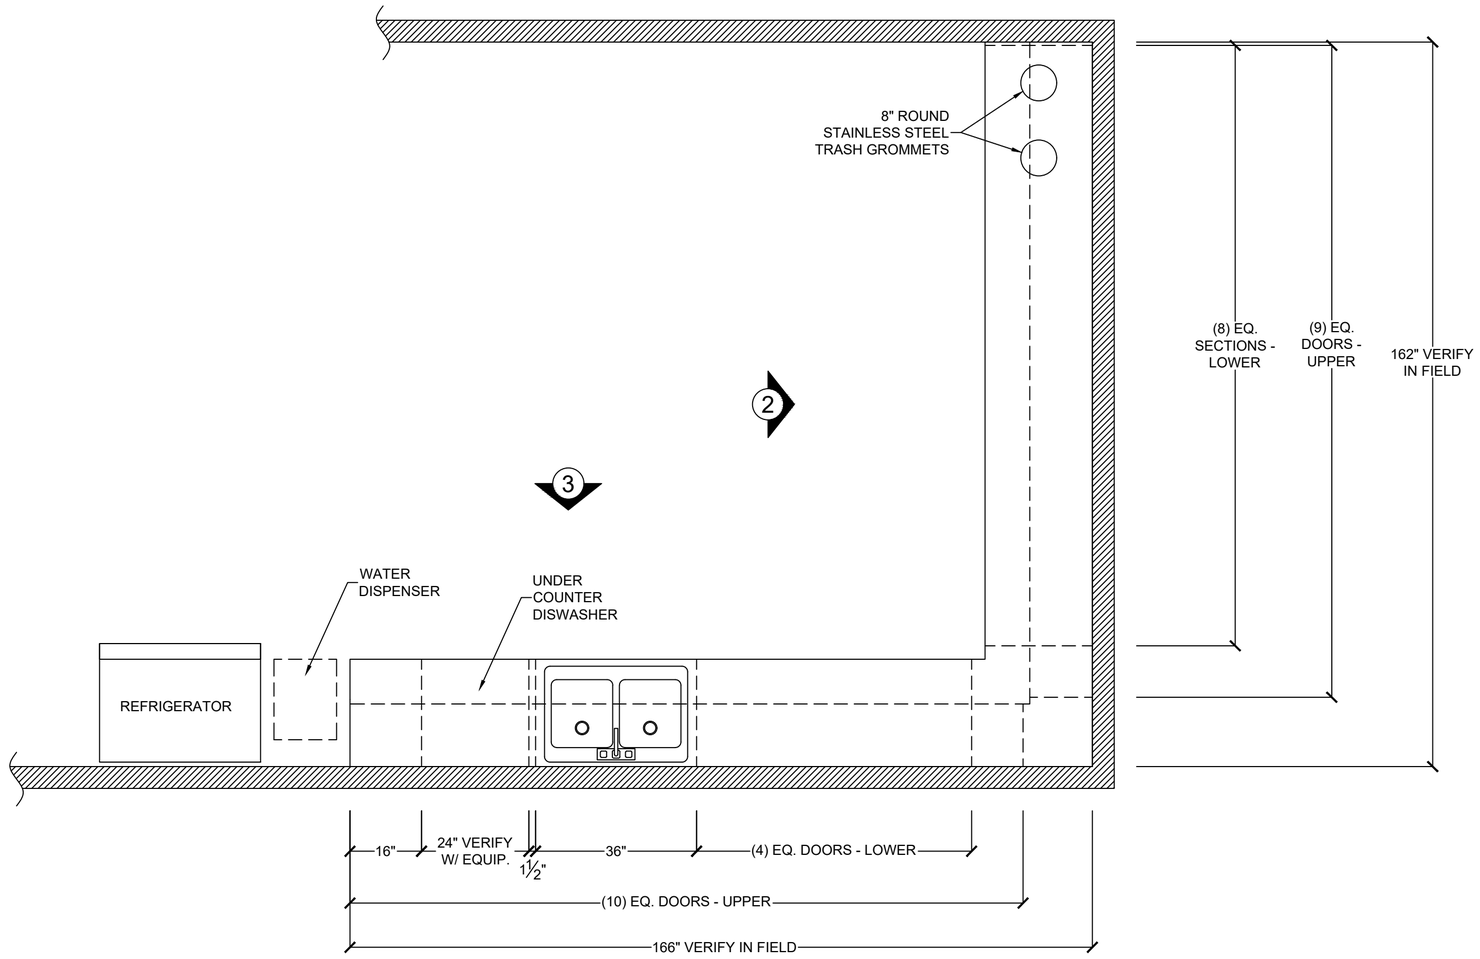



1 PLAN @ BREAK ROOM - 28519
SCALE: 1/2" = 1'

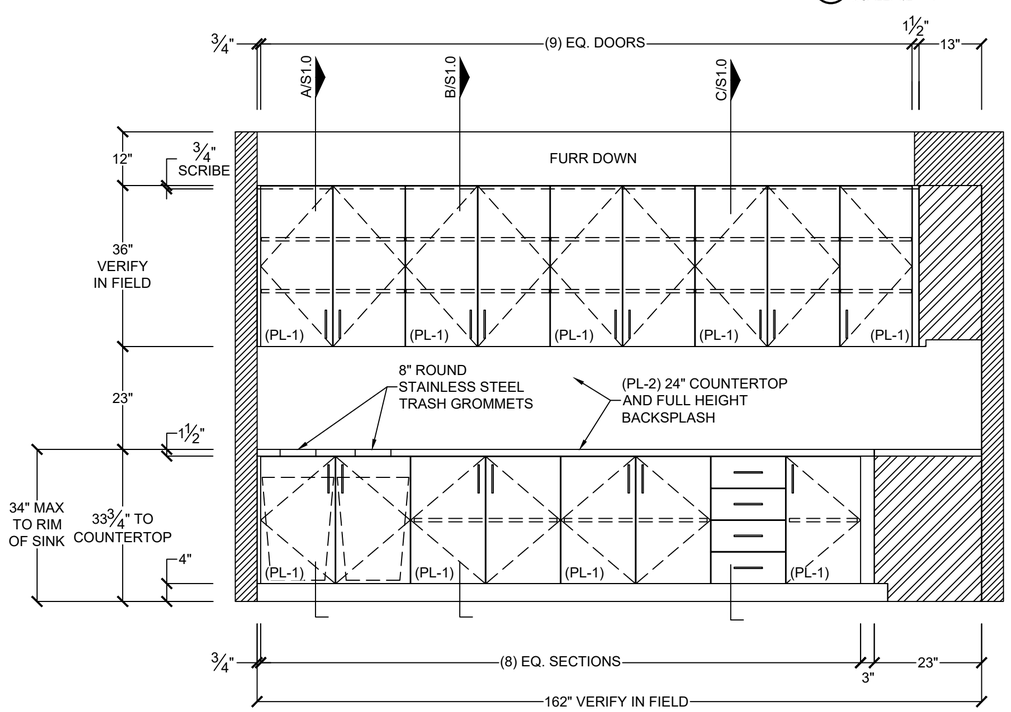


2 ELEVATION @ BREAK ROOM - 28519
SCALE: 1/2" = 1'

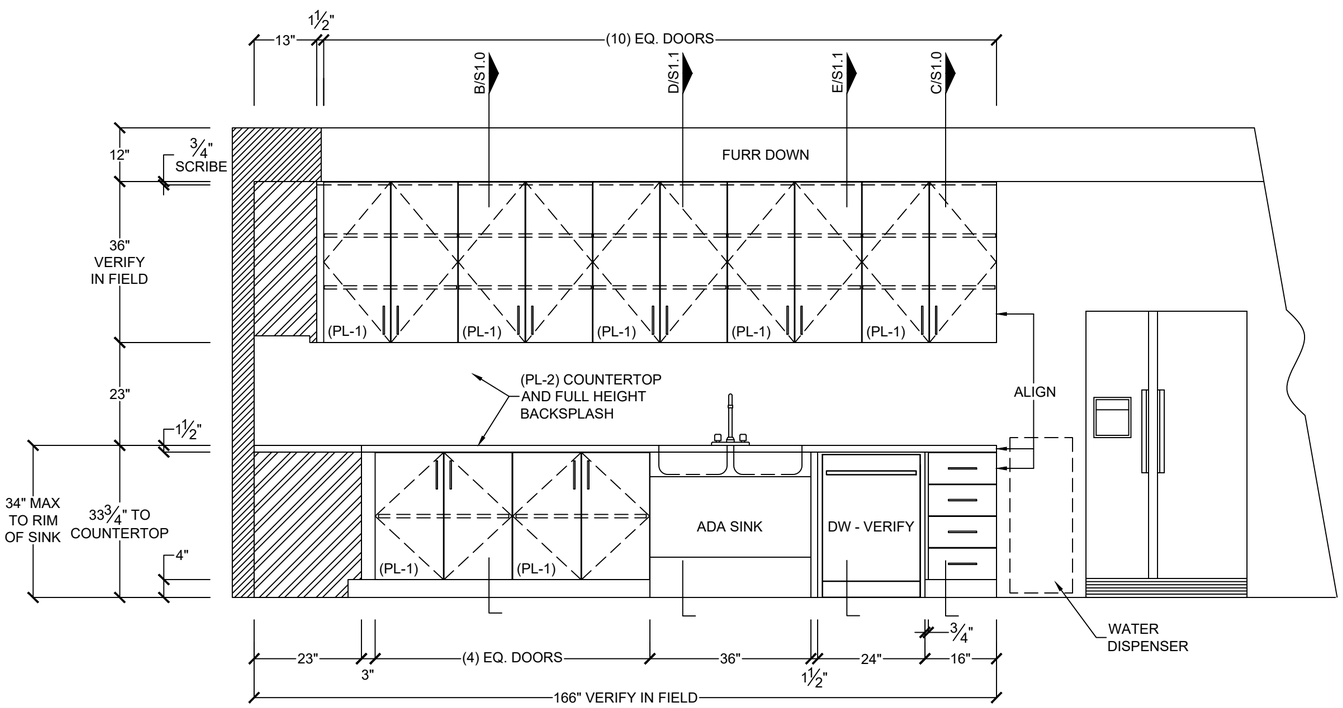


3 ELEVATION @ BREAK ROOM - 28519
SCALE: 1/2" = 1'

MATERIALS AND FINISHES:

(PL-1) PLASTIC LAMINATE, PIONITE, AG021, SABLE, SUEDE, VERTICAL GRAIN DIRECTION
LOCATION: CABINETS

(PL-2) PLASTIC LAMINATE, WILSONART, 4877-38, GREY MESH
LOCATION: COUNTERTOPS

(PL-3) PLASTIC LAMINATE, PIONITE, SW826, ANGEL WHITE, SUEDE
LOCATION: RECEPTION DESK, SHELVING IN COPY ROOM

(WV-1) WOOD VENEER, PLAIN SLICED MAPLE, CLEAR SATIN FINISH
LOCATION: RECEPTION DESK

CABINET CONSTRUCTION WITH WHITE MELAMINE

SIDES, TOPS, BOTTOMS, & SHELVES - ¾" PARTICLE BOARD WITH WHITE MELAMINE BOTH SIDES
UPPER BACKS - ¼" MDF CORE, WHITE MELAMINE
LOWER BACKS - ½" PARTICLE BOARD CORE, WHITE MELAMINE

DOORS: ¾" WHITE MELAMINE
PULLS - MOCKETT, DP55A, (SSS)
EDGES - PVC EDGE TAPE TO MATCH (0.018 THICK)
HINGES - GRASS #3803-VS8 110 DEGREE SELF CLOSING

DRAWERS: ¾" WHITE MELAMINE
PULLS - MOCKETT, DP55A, (SSS)
BOTTOMS - ½" PARTICLE CORE, WHITE MELAMINE
BACKS - ¾" PARTICLE BOARD CORE, WHITE MELAMINE
EDGES - PVC EDGE TAPE TO MATCH (0.018 THICK)
GUIDES - GRASS ZBOX 6023-510 WHITE METAL, FULL EXTENSION

SHELVES:
¾" WHITE MELAMINE ON 5mm WHITE SHELF PINS 32mm O.C.

HARDWARE
CLIPS FOR REMOVABLE PANELS:
KEKU, TYPE EH SUSPENSION FITTING


SUPPORTS:
A&M HARDWARE, 1.0 CONCEALED BRACKET, C(1.0)18
K&V BRACKETS AND STANDARDS
GROMMETS:
TRASH GROMMET - MOCKETT 8" ROUND TM2, SATIN STAINLESS STEEL
DESK GROMMET - MOCKETT, EDP SERIES, 2½" DIA., BRUSHED ALUMINUM FINISH

AURACAD
DRAFTING & DESIGN STUDIO


COMMERCIAL OFFICE FINISH-OUT
BREAK ROOM, COPY ROOM & RECEPTION MILLWORK

MILLWORK

DRAWN BY: TLK
CORRECTED BY:
DATE: October 16th, 2023
SCALE: 1/2" = 1'-0"
SHEET: E1.0
1 OF 6 SHEETS

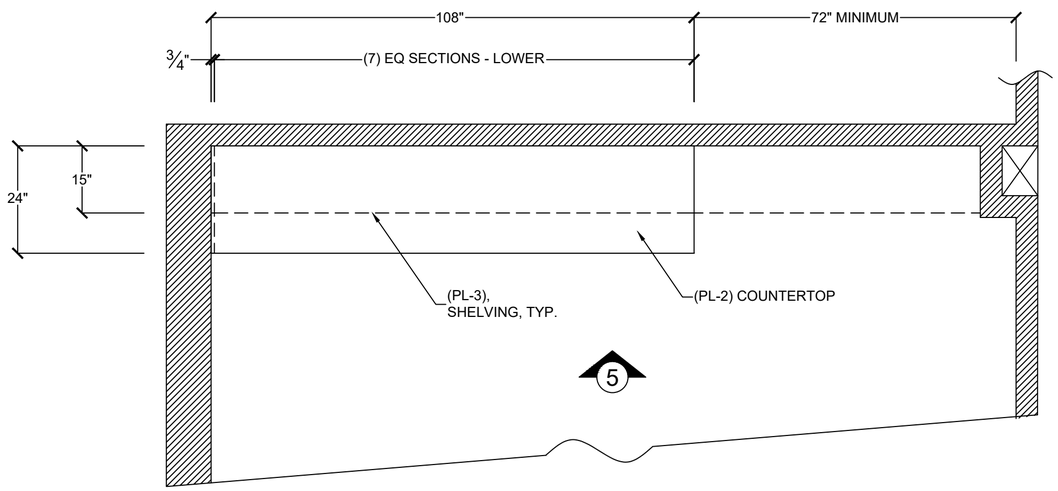


4 PLAN @ COPY - 2855
SCALE: 1/2" = 1'

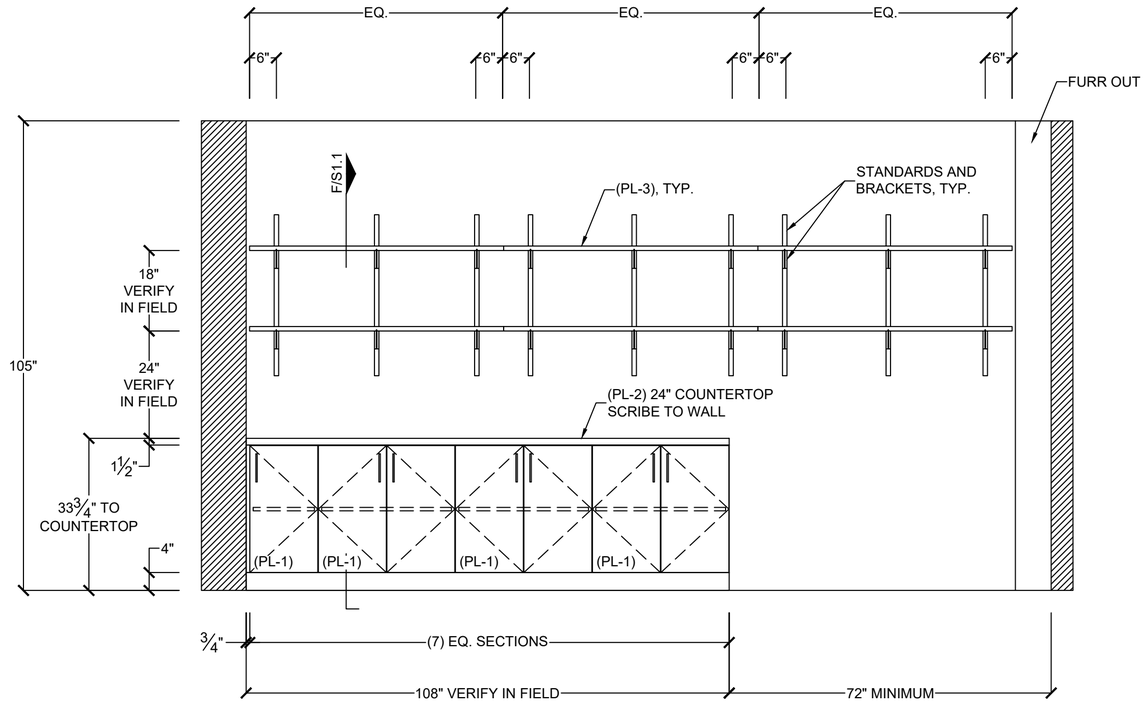


5 ELEVATION @ COPY - 2855
SCALE: 1/2" = 1'

MATERIALS AND FINISHES:

(PL-1) PLASTIC LAMINATE, PIONITE, AG021, SABLE, SUEDE, VERTICAL GRAIN DIRECTION
LOCATION: CABINETS

(PL-2) PLASTIC LAMINATE, WILSONART, 4877-38, GREY MESH
LOCATION: COUNTERTOPS

(PL-3) PLASTIC LAMINATE, PIONITE, SW826, ANGEL WHITE, SUEDE
LOCATION: RECEPTION DESK, SHELVING IN COPY ROOM

(WV-1) WOOD VENEER, PLAIN SLICED MAPLE, CLEAR SATIN FINISH
LOCATION: RECEPTION DESK

CABINET CONSTRUCTION WITH WHITE MELAMINE

SIDES, TOPS, BOTTOMS, & SHELVES - ¾" PARTICLE BOARD WITH WHITE MELAMINE BOTH SIDES
UPPER BACKS - ¼" MDF CORE, WHITE MELAMINE
LOWER BACKS - ½" PARTICLE BOARD CORE, WHITE MELAMINE

DOORS: ¾" WHITE MELAMINE
PULLS - MOCKETT, DP55A, (SSS)
EDGES - PVC EDGE TAPE TO MATCH (0.018 THICK)
HINGES - GRASS #3803-VS8 110 DEGREE SELF CLOSING

DRAWERS: ¾" WHITE MELAMINE
PULLS - MOCKETT, DP55A, (SSS)
BOTTOMS - ½" PARTICLE CORE, WHITE MELAMINE
BACKS - ¾" PARTICLE BOARD CORE, WHITE MELAMINE
EDGES - PVC EDGE TAPE TO MATCH (0.018 THICK)
GUIDES - GRASS ZBOX 6023-510 WHITE METAL, FULL EXTENSION

SHELVES:
¾" WHITE MELAMINE ON 5mm WHITE SHELF PINS 32mm O.C.

HARDWARE
CLIPS FOR REMOVABLE PANELS:
KEKU, TYPE EH SUSPENSION FITTING


SUPPORTS:
A&M HARDWARE, 1.0 CONCEALED BRACKET, C(1.0)18
K&V BRACKETS AND STANDARDS
GROMMETS:
TRASH GROMMET - MOCKETT 8" ROUND TM2, SATIN STAINLESS STEEL
DESK GROMMET - MOCKETT, EDP SERIES, 2½" DIA., BRUSHED ALUMINUM FINISH

AURACAD
DRAFTING & DESIGN STUDIO


COMMERCIAL OFFICE FINISH-OUT
BREAK ROOM, COPY ROOM & RECEPTION MILLWORK

MILLWORK

DRAWN BY: TLK
CORRECTED BY:
DATE: October 16th, 2023
SCALE: 1/2" = 1'-0"
SHEET: E1.1
2 OF 6 SHEETS

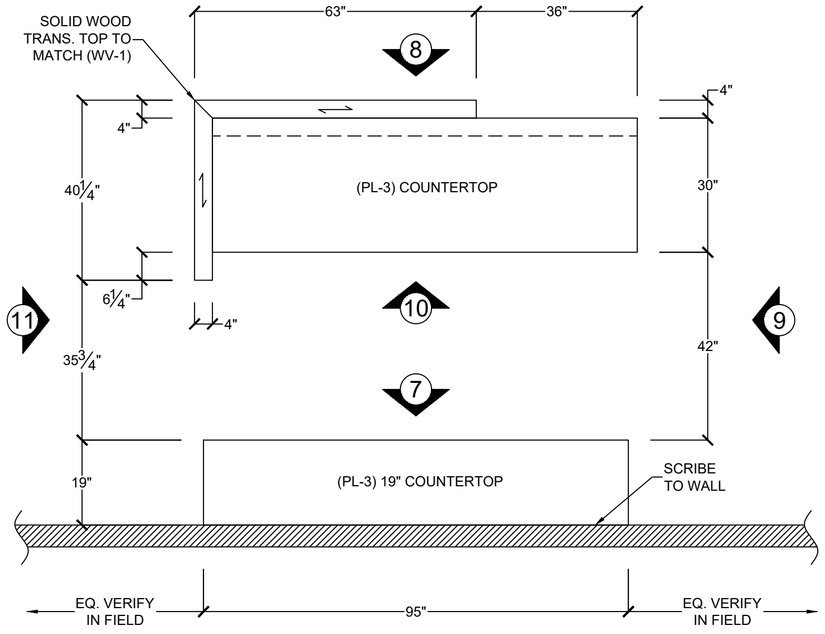


6 PLAN @ RECEPTION - 2851
SCALE: 1/2" = 1'

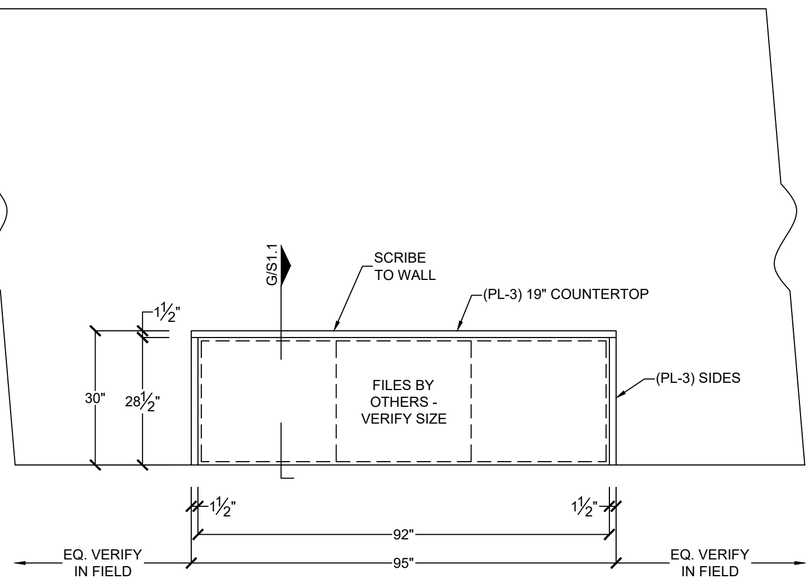


7 ELEVATION @ RECEPTION - 2851
SCALE: 1/2" = 1'

MATERIALS AND FINISHES:

(PL-1) PLASTIC LAMINATE, PIONITE, AG021, SABLE, SUEDE, VERTICAL GRAIN DIRECTION
LOCATION: CABINETS

(PL-2) PLASTIC LAMINATE, WILSONART, 4877-38, GREY MESH
LOCATION: COUNTERTOPS

(PL-3) PLASTIC LAMINATE, PIONITE, SW826, ANGEL WHITE, SUEDE
LOCATION: RECEPTION DESK, SHELVING IN COPY ROOM

(WV-1) WOOD VENEER, PLAIN SLICED MAPLE, CLEAR SATIN FINISH
LOCATION: RECEPTION DESK

CABINET CONSTRUCTION WITH WHITE MELAMINE

SIDES, TOPS, BOTTOMS, & SHELVES - ¾" PARTICLE BOARD WITH WHITE MELAMINE BOTH SIDES
UPPER BACKS - ¼" MDF CORE, WHITE MELAMINE
LOWER BACKS - ½" PARTICLE BOARD CORE, WHITE MELAMINE


DOORS: ¾" WHITE MELAMINE
PULLS - MOCKETT, DP55A, (SSS)
EDGES - PVC EDGE TAPE TO MATCH (0.018 THICK)
HINGES - GRASS #3803-VS8 110 DEGREE SELF CLOSING

DRAWERS: ¾" WHITE MELAMINE
PULLS - MOCKETT, DP55A, (SSS)
BOTTOMS - ½" PARTICLE CORE, WHITE MELAMINE
BACKS - ¾" PARTICLE BOARD CORE, WHITE MELAMINE
EDGES - PVC EDGE TAPE TO MATCH (0.018 THICK)
GUIDES - GRASS ZBOX 6023-510 WHITE METAL, FULL EXTENSION


SHELVES:
¾" WHITE MELAMINE ON 5mm WHITE SHELF PINS 32mm O.C.

HARDWARE
CLIPS FOR REMOVABLE PANELS:
KEKU, TYPE EH SUSPENSION FITTING


SUPPORTS:
A&M HARDWARE, 1.0 CONCEALED BRACKET, C(1.0)18
K&V BRACKETS AND STANDARDS
GROMMETS:
TRASH GROMMET - MOCKETT 8" ROUND TM2, SATIN STAINLESS STEEL
DESK GROMMET - MOCKETT, EDP SERIES, 2½" DIA., BRUSHED ALUMINUM FINISH

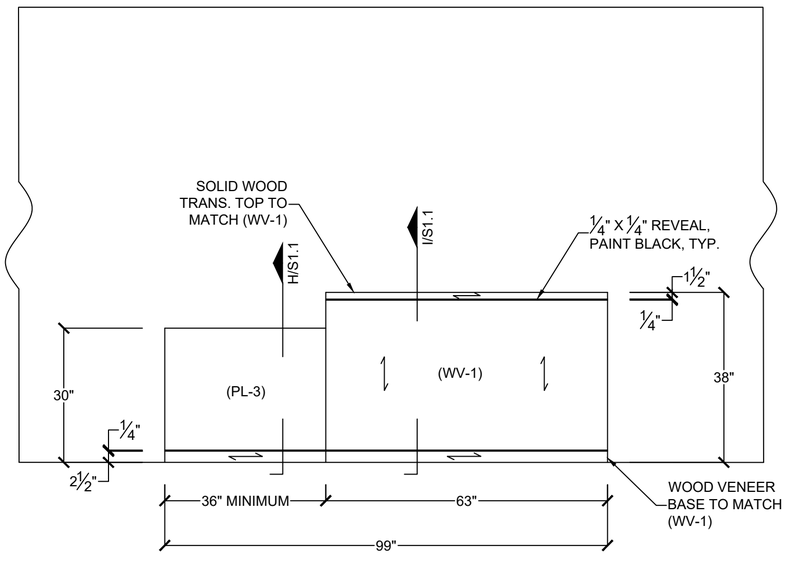


8 ELEVATION @ RECEPTION - 2851
SCALE: 1/2" = 1'

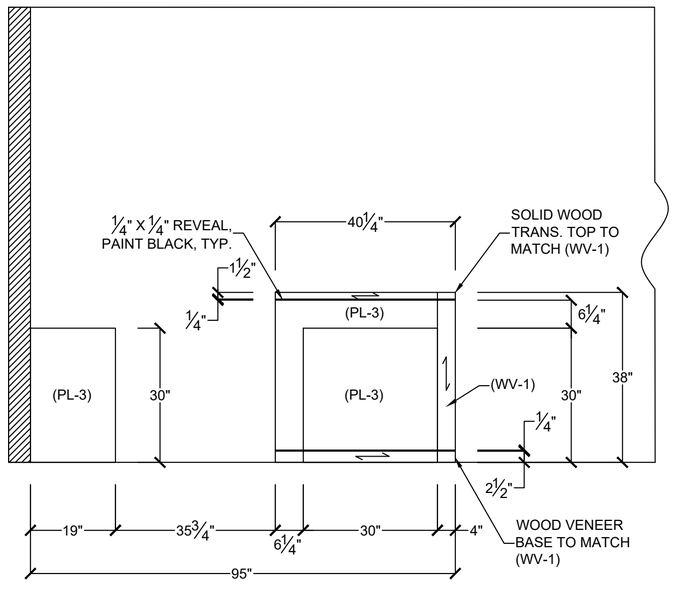


9 ELEVATION @ RECEPTION - 2851
SCALE: 1/2" = 1'

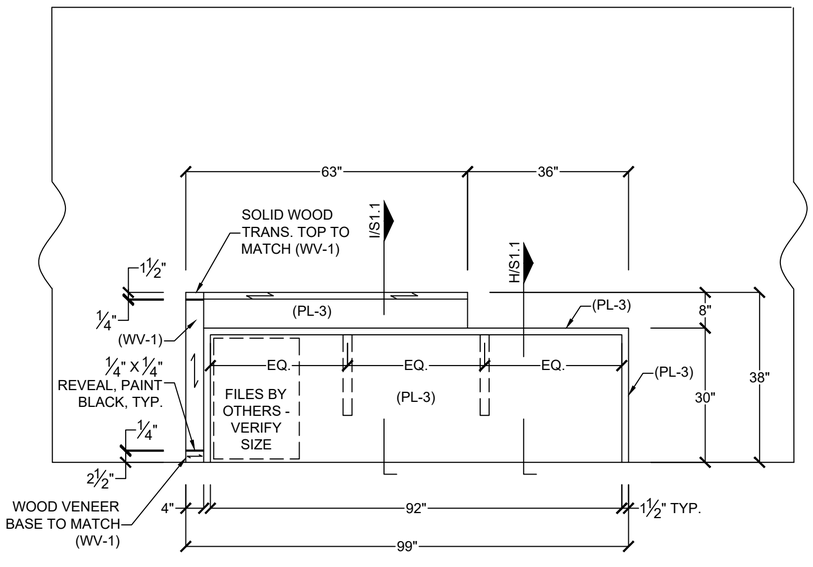



10 ELEVATION @ RECEPTION - 2851
SCALE: 1/2" = 1'

AURACAD
DRAFTING & DESIGN STUDIO


COMMERCIAL OFFICE FINISH-OUT
BREAK ROOM, COPY ROOM & RECEPTION MILLWORK

MILLWORK

DRAWN BY: TLK
CORRECTED BY:
DATE: October 16th, 2023
SCALE: 1/2" = 1'-0"
SHEET: E1.2
3 OF 6 SHEETS

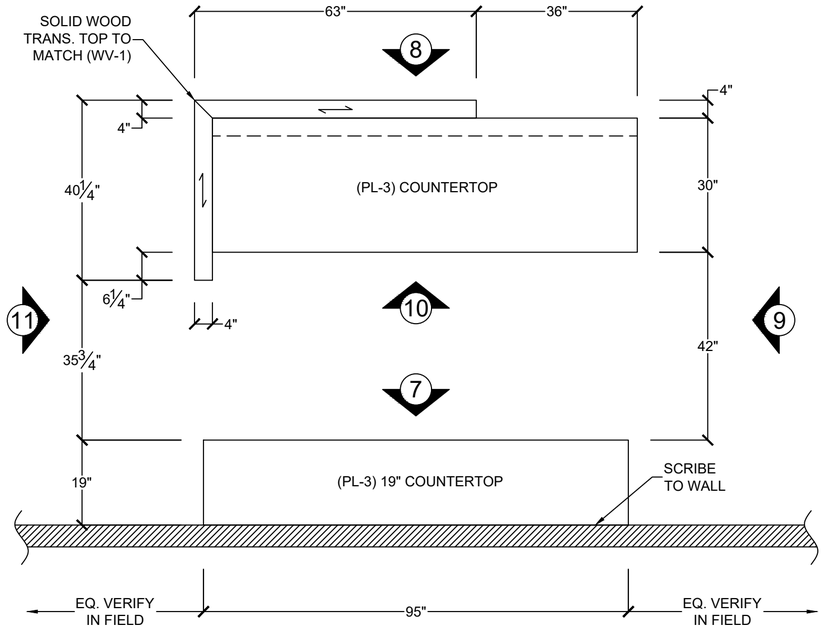


6 PLAN @ RECEPTION - 2851
SCALE: 1/2" = 1'

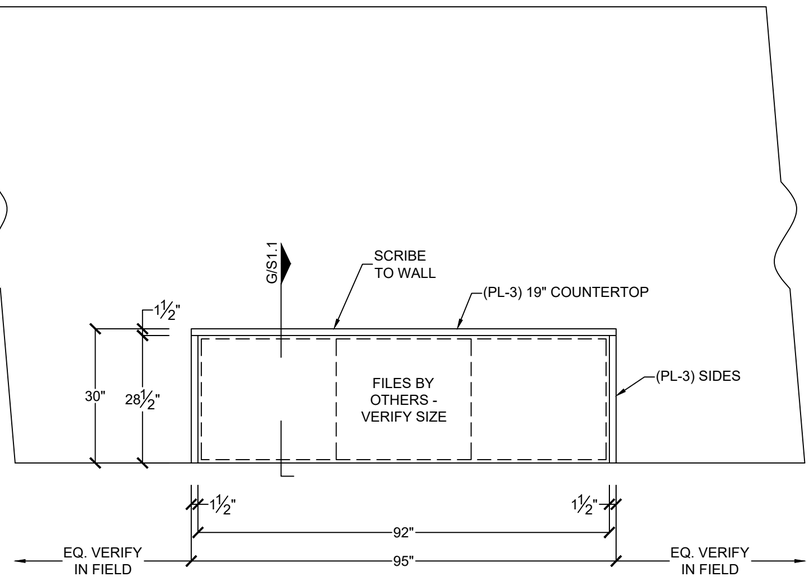


7 ELEVATION @ RECEPTION - 2851
SCALE: 1/2" = 1'

MATERIALS AND FINISHES:

(PL-1) PLASTIC LAMINATE, PIONITE, AG021, SABLE, SUEDE, VERTICAL GRAIN DIRECTION
LOCATION: CABINETS

(PL-2) PLASTIC LAMINATE, WILSONART, 4877-38, GREY MESH
LOCATION: COUNTERTOPS

(PL-3) PLASTIC LAMINATE, PIONITE, SW826, ANGEL WHITE, SUEDE
LOCATION: RECEPTION DESK, SHELVING IN COPY ROOM

(WV-1) WOOD VENEER, PLAIN SLICED MAPLE, CLEAR SATIN FINISH
LOCATION: RECEPTION DESK

CABINET CONSTRUCTION WITH WHITE MELAMINE

SIDES, TOPS, BOTTOMS, & SHELVES - ¾" PARTICLE BOARD WITH WHITE MELAMINE BOTH SIDES
UPPER BACKS - ¼" MDF CORE, WHITE MELAMINE
LOWER BACKS - ½" PARTICLE BOARD CORE, WHITE MELAMINE


DOORS: ¾" WHITE MELAMINE
PULLS - MOCKETT, DP55A, (SSS)
EDGES - PVC EDGE TAPE TO MATCH (0.018 THICK)
HINGES - GRASS #3803-VS8 110 DEGREE SELF CLOSING

DRAWERS: ¾" WHITE MELAMINE
PULLS - MOCKETT, DP55A, (SSS)
BOTTOMS - ½" PARTICLE CORE, WHITE MELAMINE
BACKS - ¾" PARTICLE BOARD CORE, WHITE MELAMINE
EDGES - PVC EDGE TAPE TO MATCH (0.018 THICK)
GUIDES - GRASS ZBOX 6023-510 WHITE METAL, FULL EXTENSION


SHELVES:
¾" WHITE MELAMINE ON 5mm WHITE SHELF PINS 32mm O.C.

HARDWARE
CLIPS FOR REMOVABLE PANELS:
KEKU, TYPE EH SUSPENSION FITTING


SUPPORTS:
A&M HARDWARE, 1.0 CONCEALED BRACKET, C(1.0)18
K&V BRACKETS AND STANDARDS
GROMMETS:
TRASH GROMMET - MOCKETT 8" ROUND TM2, SATIN STAINLESS STEEL
DESK GROMMET - MOCKETT, EDP SERIES, 2½" DIA., BRUSHED ALUMINUM FINISH

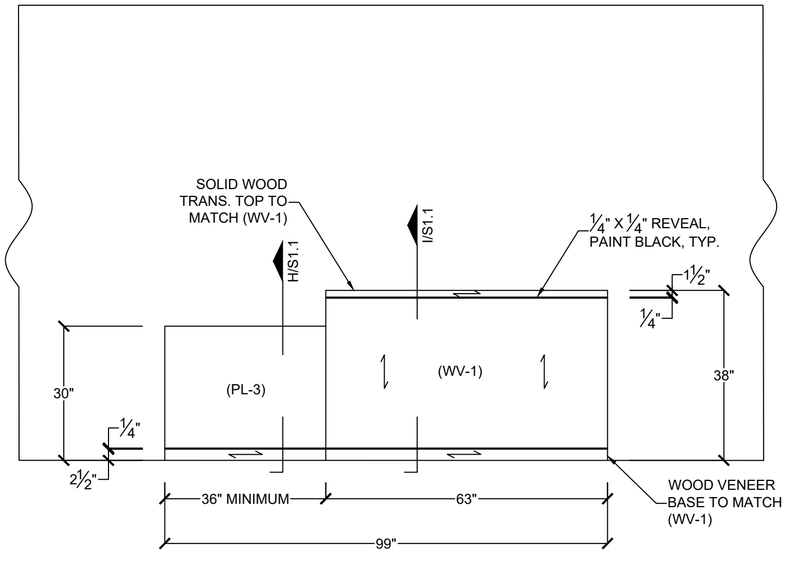


8 ELEVATION @ RECEPTION - 2851
SCALE: 1/2" = 1'

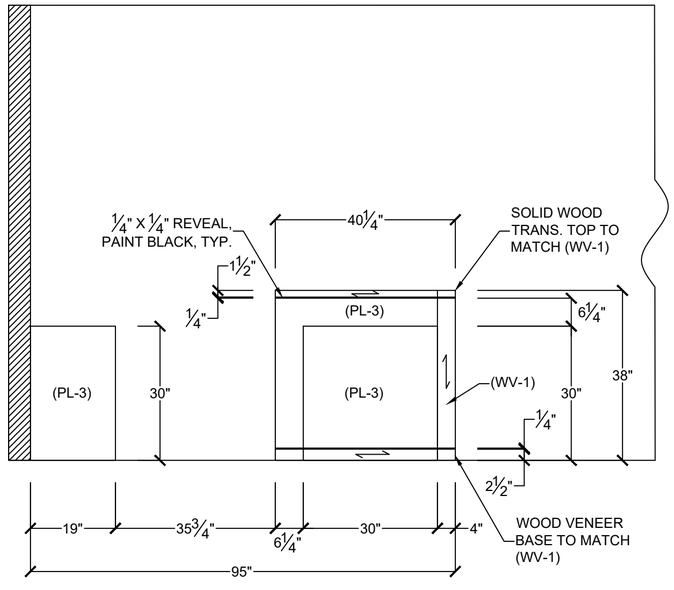


9 ELEVATION @ RECEPTION - 2851
SCALE: 1/2" = 1'

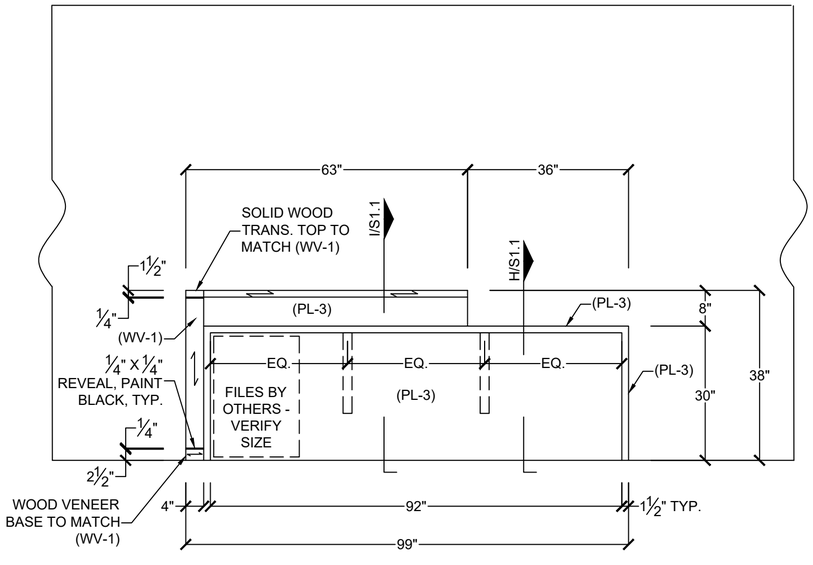



10 ELEVATION @ RECEPTION - 2851
SCALE: 1/2" = 1'

AURACAD
DRAFTING & DESIGN STUDIO


COMMERCIAL OFFICE FINISH-OUT
BREAK ROOM, COPY ROOM & RECEPTION MILLWORK

MILLWORK


DRAWN BY: TLK
CORRECTED BY:
DATE: October 16th, 2023
SCALE: 1/2" = 1'-0"
SHEET: E1.3
4 OF 6 SHEETS

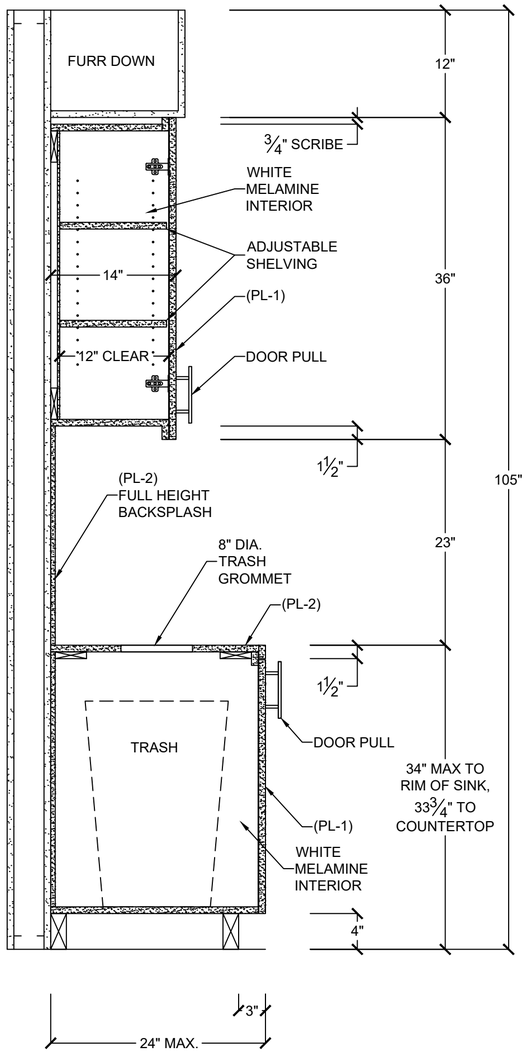


A SECTION @ BREAK ROOM - 28519
SCALE: 1" = 1'

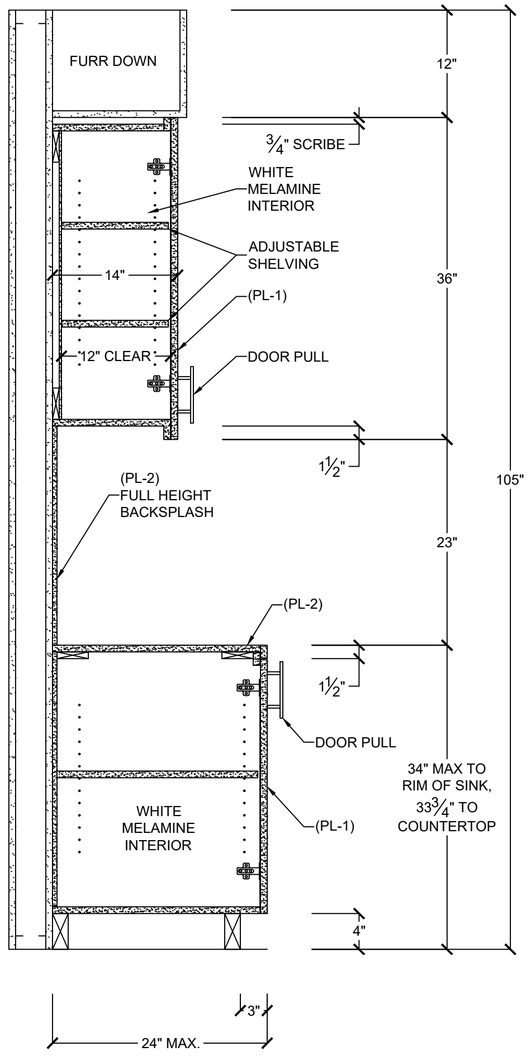


B SECTION @ BREAK ROOM - 28519
SCALE: 1" = 1'

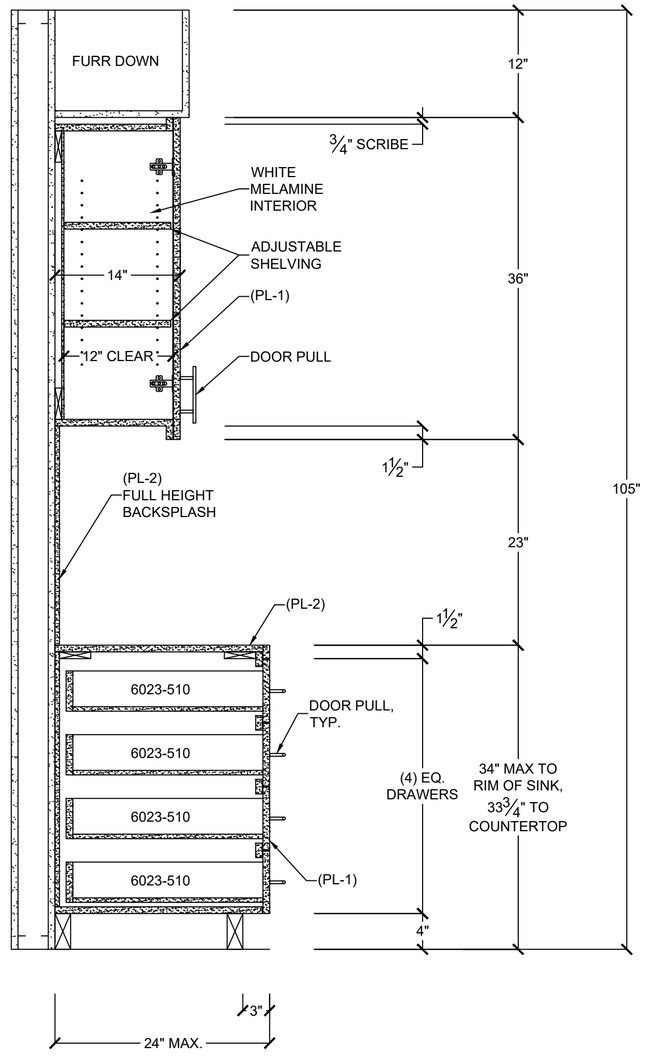


C SECTION @ BREAK ROOM - 28519
SCALE: 1" = 1'

MATERIALS AND FINISHES:

(PL-1) PLASTIC LAMINATE, PIONITE, AG021, SABLE, SUEDE, VERTICAL GRAIN DIRECTION
LOCATION: CABINETS

(PL-2) PLASTIC LAMINATE, WILSONART, 4877-38, GREY MESH
LOCATION: COUNTERTOPS

(PL-3) PLASTIC LAMINATE, PIONITE, SW826, ANGEL WHITE, SUEDE
LOCATION: RECEPTION DESK, SHELVING IN COPY ROOM

(WV-1) WOOD VENEER, PLAIN SLICED MAPLE, CLEAR SATIN FINISH
LOCATION: RECEPTION DESK

CABINET CONSTRUCTION WITH WHITE MELAMINE

SIDES, TOPS, BOTTOMS, & SHELVES - ¾" PARTICLE BOARD WITH WHITE MELAMINE BOTH SIDES
UPPER BACKS - ¼" MDF CORE, WHITE MELAMINE
LOWER BACKS - ½" PARTICLE BOARD CORE, WHITE MELAMINE

DOORS: ¾" WHITE MELAMINE
PULLS - MOCKETT, DP55A, (SSS)
EDGES - PVC EDGE TAPE TO MATCH (0.018 THICK)
HINGES - GRASS #3803-VS8 110 DEGREE SELF CLOSING

DRAWERS: ¾" WHITE MELAMINE
PULLS - MOCKETT, DP55A, (SSS)
BOTTOMS - ½" PARTICLE CORE, WHITE MELAMINE
BACKS - ¾" PARTICLE BOARD CORE, WHITE MELAMINE
EDGES - PVC EDGE TAPE TO MATCH (0.018 THICK)
GUIDES - GRASS ZBOX 6023-510 WHITE METAL, FULL EXTENSION

SHELVES:
¾" WHITE MELAMINE ON 5mm WHITE SHELF PINS 32mm O.C.

HARDWARE
CLIPS FOR REMOVABLE PANELS:
KEKU, TYPE EH SUSPENSION FITTING


SUPPORTS:
A&M HARDWARE, 1.0 CONCEALED BRACKET, C(1.0)18
K&V BRACKETS AND STANDARDS
GROMMETS:
TRASH GROMMET - MOCKETT 8" ROUND TM2, SATIN STAINLESS STEEL
DESK GROMMET - MOCKETT, EDP SERIES, 2½" DIA., BRUSHED ALUMINUM FINISH

AURACAD
DRAFTING & DESIGN STUDIO


COMMERCIAL OFFICE FINISH-OUT
BREAK ROOM, COPY ROOM & RECEPTION MILLWORK

MILLWORK


DRAWN BY: TLK
CORRECTED BY:
DATE: October 16th, 2023
SCALE: 1" = 1'-0"
SHEET: S1.0
5 OF 6 SHEETS

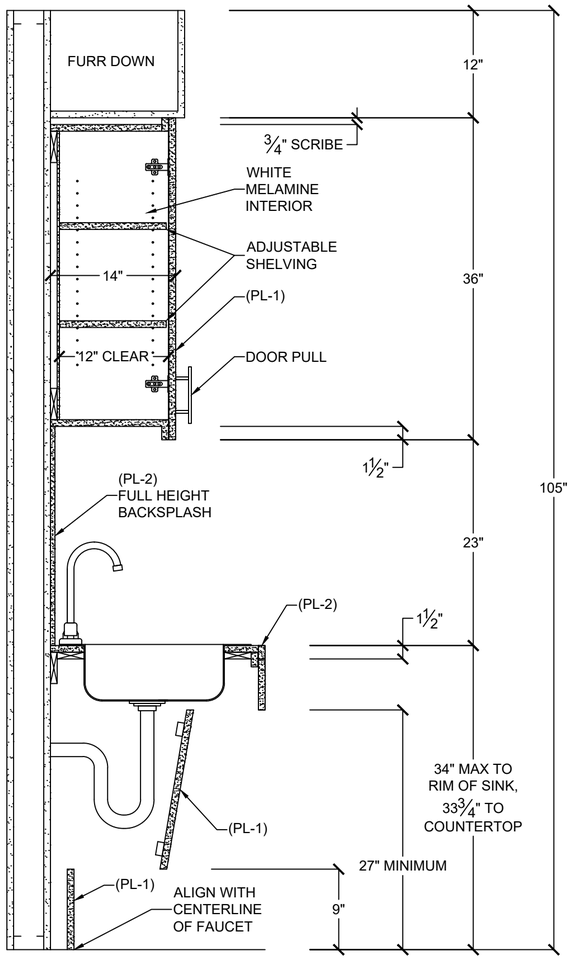



D SECTION @ ADA SINK - BREAK ROOM - 28519
SCALE: 1" = 1'

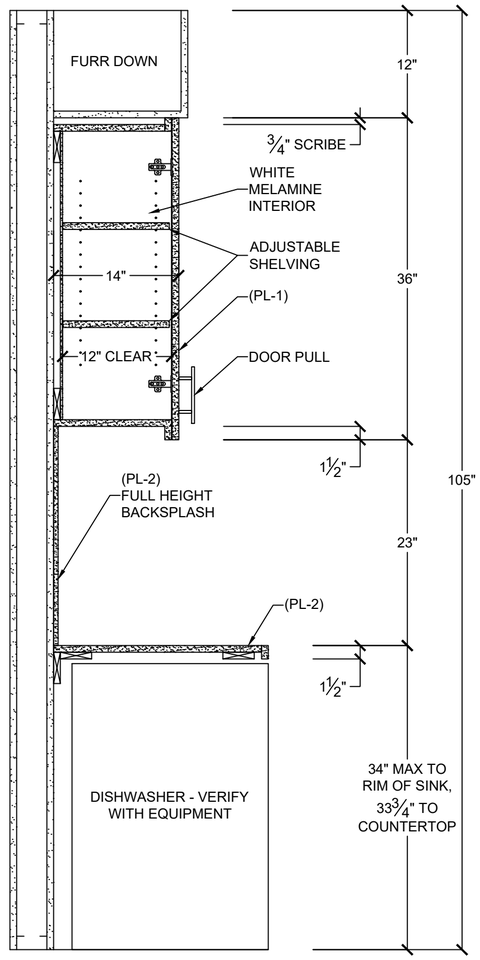



E SECTION @ BREAK ROOM - 28519
SCALE: 1" = 1'

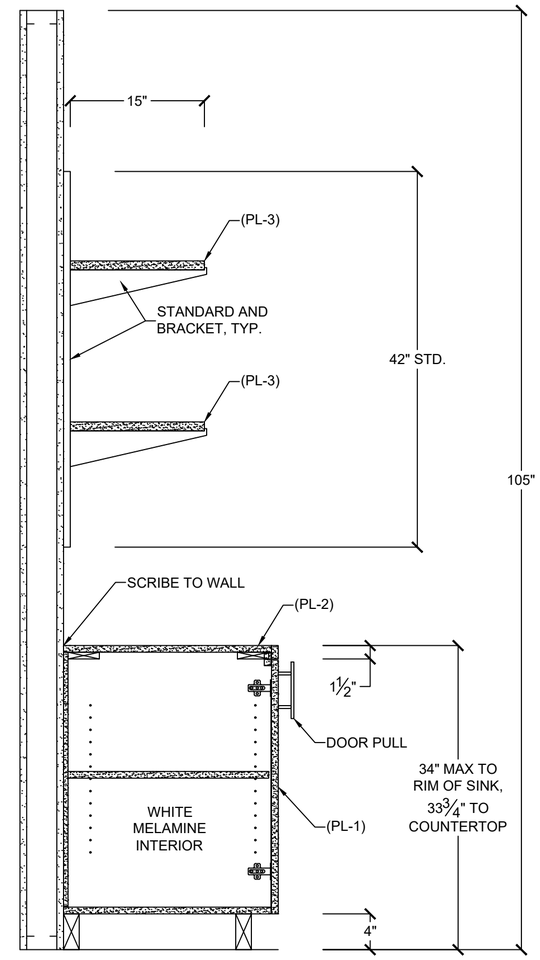



F SECTION @ COPY - 2855
SCALE: 1" = 1'

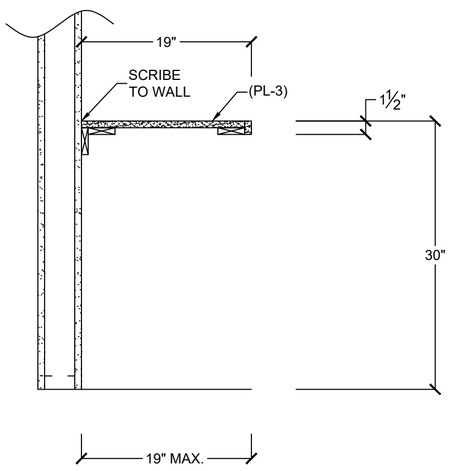


G SECTION @ RECEPTION - 2851
SCALE: 1" = 1'

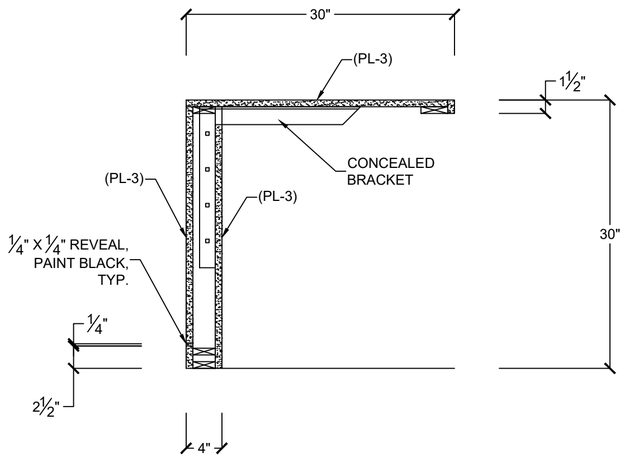


H SECTION @ RECEPTION - 2851
SCALE: 1" = 1'

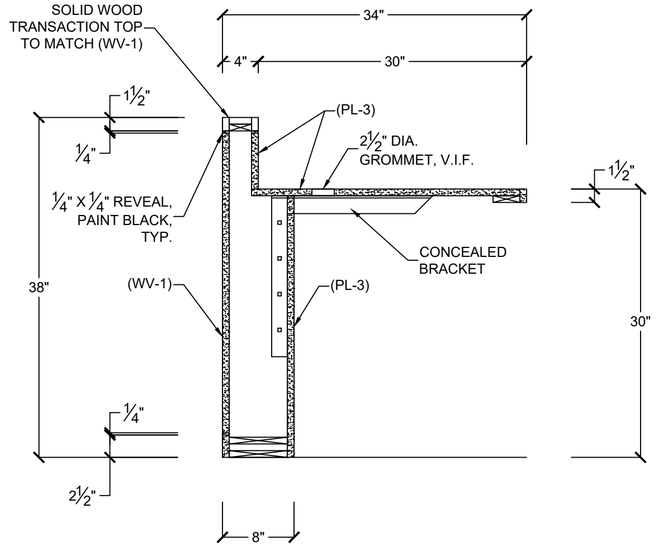


I SECTION @ RECEPTION - 2851
SCALE: 1" = 1'

MATERIALS AND FINISHES:

(PL-1) PLASTIC LAMINATE, PIONITE, AG021, SABLE, SUEDE, VERTICAL GRAIN DIRECTION
LOCATION: CABINETS

(PL-2) PLASTIC LAMINATE, WILSONART, 4877-38, GREY MESH
LOCATION: COUNTERTOPS

(PL-3) PLASTIC LAMINATE, PIONITE, SW826, ANGEL WHITE, SUEDE
LOCATION: RECEPTION DESK, SHELVING IN COPY ROOM

(WV-1) WOOD VENEER, PLAIN SLICED MAPLE, CLEAR SATIN FINISH
LOCATION: RECEPTION DESK

CABINET CONSTRUCTION WITH WHITE MELAMINE

SIDES, TOPS, BOTTOMS, & SHELVES - 3/4" PARTICLE BOARD WITH WHITE MELAMINE BOTH SIDES
UPPER BACKS - 1/4" MDF CORE, WHITE MELAMINE
LOWER BACKS - 1/2" PARTICLE BOARD CORE, WHITE MELAMINE

DOORS: 3/4" WHITE MELAMINE
PULLS - MOCKETT, DP55A, (SSS)
EDGES - PVC EDGE TAPE TO MATCH (0.018 THICK)
HINGES - GRASS #3803-VS8 110 DEGREE SELF CLOSING

DRAWERS: 3/4" WHITE MELAMINE
PULLS - MOCKETT, DP55A, (SSS)
BOTTOMS - 1/2" PARTICLE CORE, WHITE MELAMINE
BACKS - 3/4" PARTICLE BOARD CORE, WHITE MELAMINE
EDGES - PVC EDGE TAPE TO MATCH (0.018 THICK)
GUIDES - GRASS ZBOX 6023-510 WHITE METAL, FULL EXTENSION

SHELVES:
3/4" WHITE MELAMINE ON 5mm WHITE SHELF PINS 32mm O.C.

HARDWARE
CLIPS FOR REMOVABLE PANELS:
KEKU, TYPE EH SUSPENSION FITTING

SUPPORTS:
A&M HARDWARE, 1.0 CONCEALED BRACKET, C(1.0)18
K&V BRACKETS AND STANDARDS
GROMMETS:
TRASH GROMMET - MOCKETT 8" ROUND TM2, SATIN STAINLESS STEEL
DESK GROMMET - MOCKETT, EDP SERIES, 2½" DIA., BRUSHED ALUMINUM FINISH

AURACAD
DRAFTING & DESIGN STUDIO

COMMERCIAL OFFICE FINISH-OUT
BREAK ROOM, COPY ROOM & RECEPTION MILLWORK

MILLWORK

DRAWN BY: TLK
CORRECTED BY:
DATE: October 16th, 2023
SCALE: 1" = 1'-0"
SHEET: S1.1
6 OF 6 SHEETS