
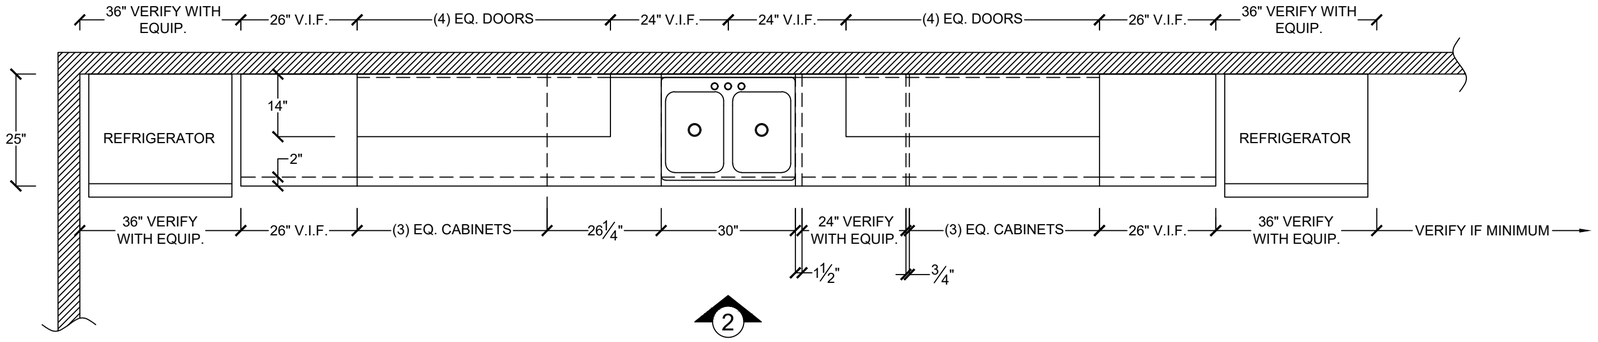



2

1 PLAN @ BREAKROOM -123
SCALE: 1/2" = 1'

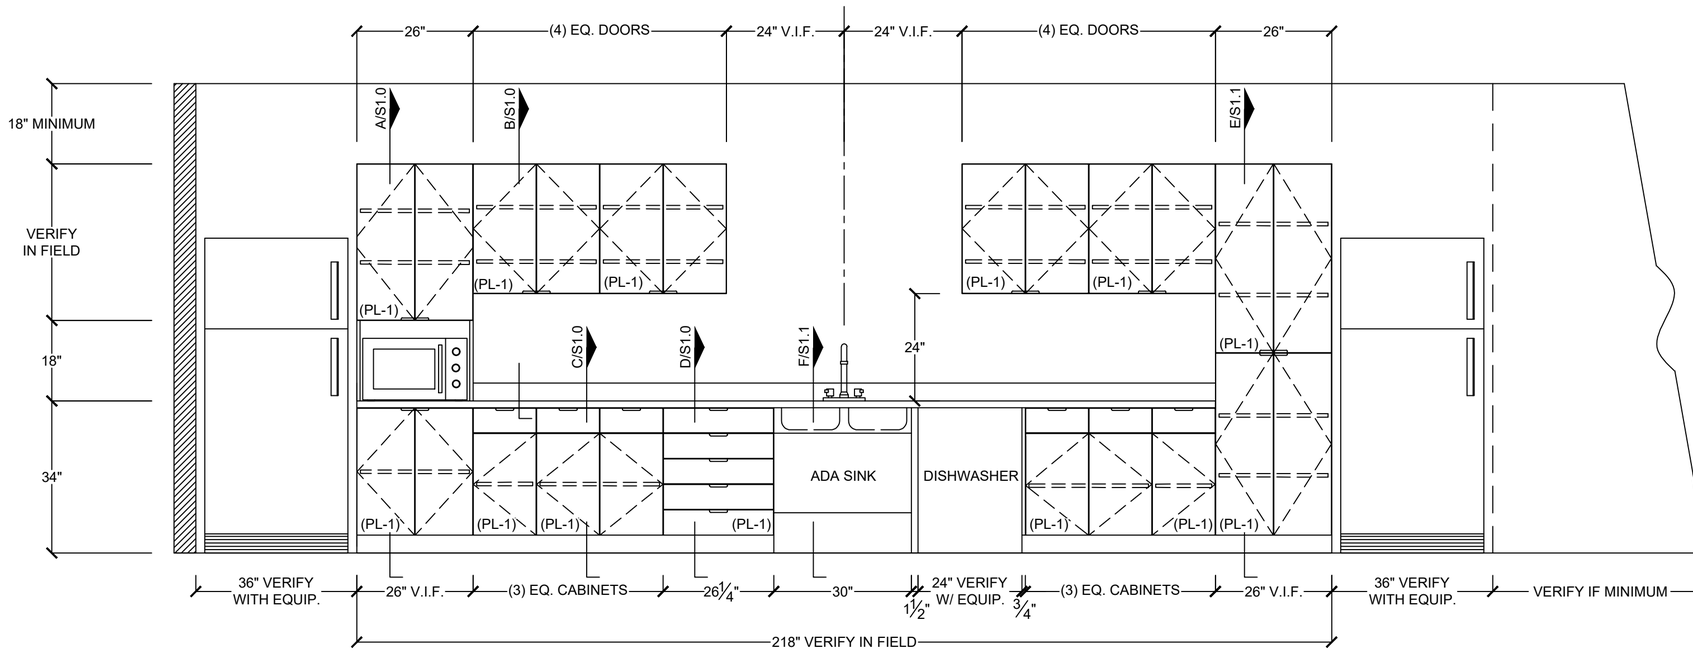


2 ELEVATION @ BREAKROOM -123
SCALE: 1/2" = 1'

NOTE: NUMBER OF DOORS MAY VARY PENDING FIELD DIMENSIONS.

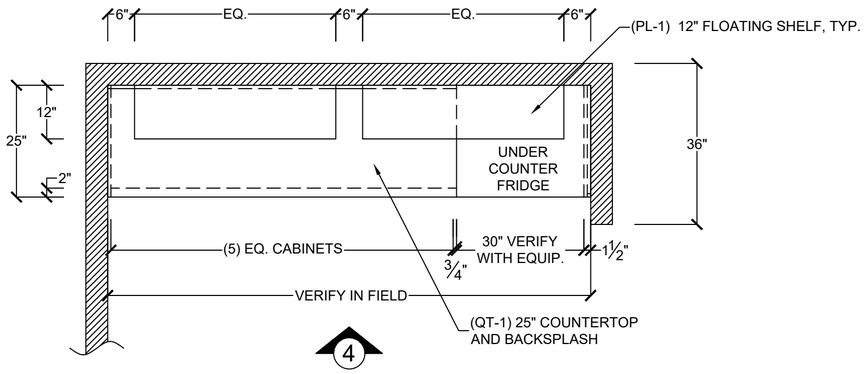

3 PLAN @ LOUNGE - 108
SCALE: 1/2" = 1'

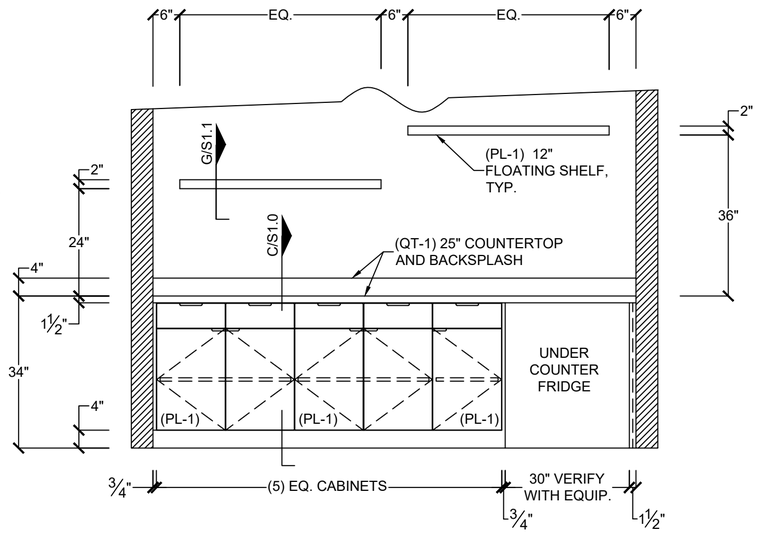

4 ELEVATION @ LOUNGE - 108
SCALE: 1/2" = 1'

MATERIALS AND FINISHES:

(PL-1) PLASTIC LAMINATE, FORMICA, 5785-NG, ASHWOOD BEIGE NATURAL GRAIN
LOCATION: CABINETS

(PL-2) PLASTIC LAMINATE, FORMICA, 6698-58, PALOMA POLAR MATTE FINISH
LOCATION: COUNTERTOPS IN WORKROOM

(QT-1) QUARTZ, CAESAR STONE, HONES, QUARTZ, 4001 FRESH CONCRETE
LOCATION: COUNTERTOPS

CABINET CONSTRUCTION WITH WHITE MELAMINE
SIDES, TOPS, BOTTOMS, & SHELVES - ¾" PARTICLE BOARD WITH WHITE MELAMINE BOTH SIDES
UPPER BACKS - ¼" MDF CORE, WHITE MELAMINE
LOWER BACKS - ½" PARTICLE BOARD CORE, WHITE MELAMINE

DOORS: ¾" WHITE MELAMINE
PULLS - TAB PULL, BUILDING STANDARD, VERIFY
EDGES - PVC EDGE TAPE TO MATCH (0.018 THICK)
HINGES - GRASS #3803-VS8 110 DEGREE SELF CLOSING

DRAWERS: ¾" WHITE MELAMINE
PULLS - TAB PULL, BUILDING STANDARD, VERIFY
BOTTOMS - ½" PARTICLE CORE, WHITE MELAMINE
BACKS - ¾" PARTICLE BOARD CORE, WHITE MELAMINE
EDGES - PVC EDGE TAPE TO MATCH (0.018 THICK)
GUIDES - GRASS ZBOX 6023-510 WHITE METAL, FULL EXTENSION

SHELVES:
¾" WHITE MELAMINE ON 5mm WHITE SHELF PINS 32mm O.C.

HARDWARE
CLIPS FOR REMOVABLE PANELS:
KEKU, TYPE EH SUSPENSION FITTING

SUPPORTS:
6" x 8" CENTERLINE BRACKETS, LOW PROFILE, BLACK


AURACAD
DRAFTING & DESIGN STUDIO

COMMERCIAL OFFICE FINISH-OUT
BREAKROOM, LOUNGE, COPY & WORKROOM MILLWORK


MILLWORK

DRAWN BY: TLK
CORRECTED BY:
DATE: October 10th, 2023
SCALE: 1/2" = 1'-0"
SHEET: E1.0
1 OF 4 SHEETS

NOTE: NUMBER OF DOORS MAY VARY PENDING FIELD DIMENSIONS.

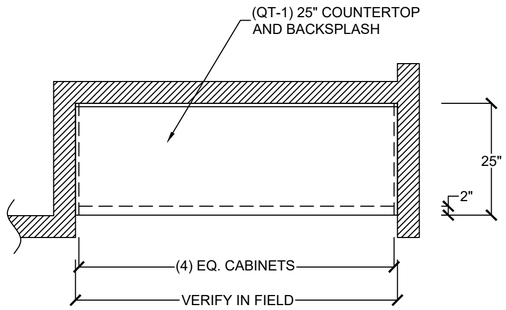

5 PLAN @ COPY - 107
SCALE: 1/2" = 1'

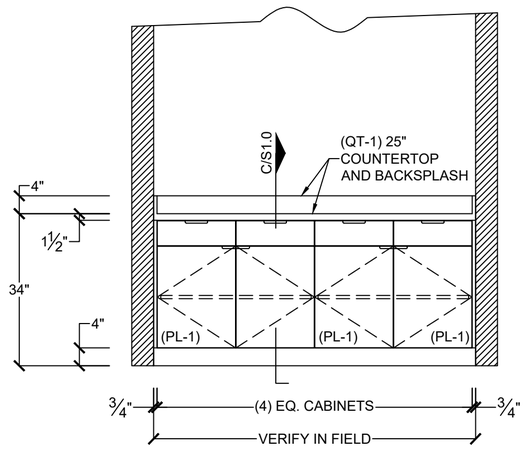

6 ELEVATION @ COPY - 107
SCALE: 1/2" = 1'

MATERIALS AND FINISHES:

(PL-1) PLASTIC LAMINATE, FORMICA, 5785-NG, ASHWOOD BEIGE NATURAL GRAIN
LOCATION: CABINETS

(PL-2) PLASTIC LAMINATE, FORMICA, 6698-58, PALOMA POLAR MATTE FINISH
LOCATION: COUNTERTOPS IN WORKROOM

(QT-1) QUARTZ, CAESAR STONE, HONES, QUARTZ, 4001 FRESH CONCRETE
LOCATION: COUNTERTOPS

CABINET CONSTRUCTION WITH WHITE MELAMINE

SIDES, TOPS, BOTTOMS, & SHELVES - ¾" PARTICLE BOARD WITH WHITE MELAMINE BOTH SIDES
UPPER BACKS - ¼" MDF CORE, WHITE MELAMINE
LOWER BACKS - ½" PARTICLE BOARD CORE, WHITE MELAMINE


DOORS: ¾" WHITE MELAMINE
PULLS - TAB PULL, BUILDING STANDARD, VERIFY
EDGES - PVC EDGE TAPE TO MATCH (0.018 THICK)
HINGES - GRASS #3803-VS8 110 DEGREE SELF CLOSING

DRAWERS: ¾" WHITE MELAMINE
PULLS - TAB PULL, BUILDING STANDARD, VERIFY
BOTTOMS - ½" PARTICLE CORE, WHITE MELAMINE
BACKS - ¾" PARTICLE BOARD CORE, WHITE MELAMINE
EDGES - PVC EDGE TAPE TO MATCH (0.018 THICK)
GUIDES - GRASS ZBOX 6023-510 WHITE METAL, FULL EXTENSION


SHELVES:
¾" WHITE MELAMINE ON 5mm WHITE SHELF PINS 32mm O.C.

HARDWARE
CLIPS FOR REMOVABLE PANELS:
KEKU, TYPE EH SUSPENSION FITTING


SUPPORTS:
6" x 8" CENTERLINE BRACKETS, LOW PROFILE, BLACK

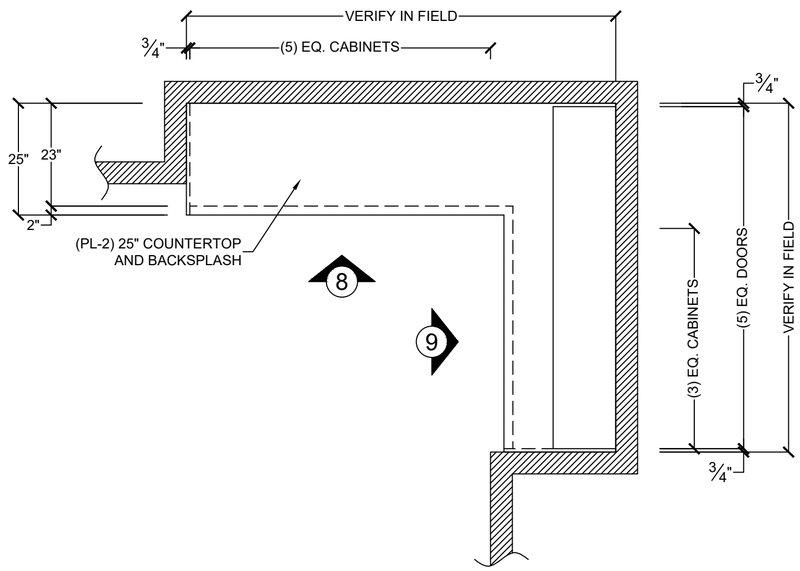

7 PLAN @ WORKROOM - 124
SCALE: 1/2" = 1'

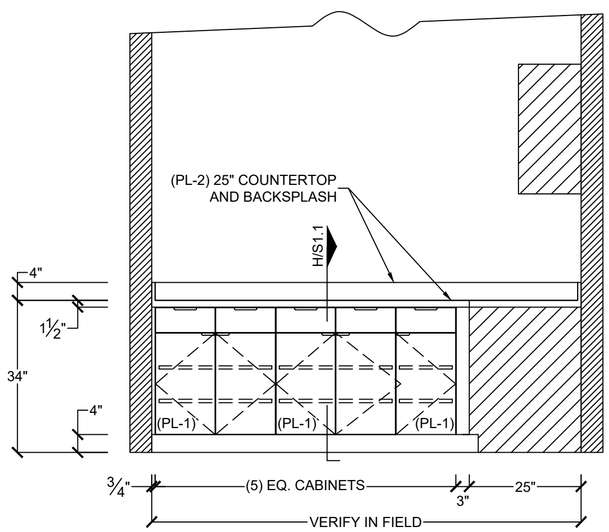

8 ELEVATION @ WORKROOM -124
SCALE: 1/2" = 1'

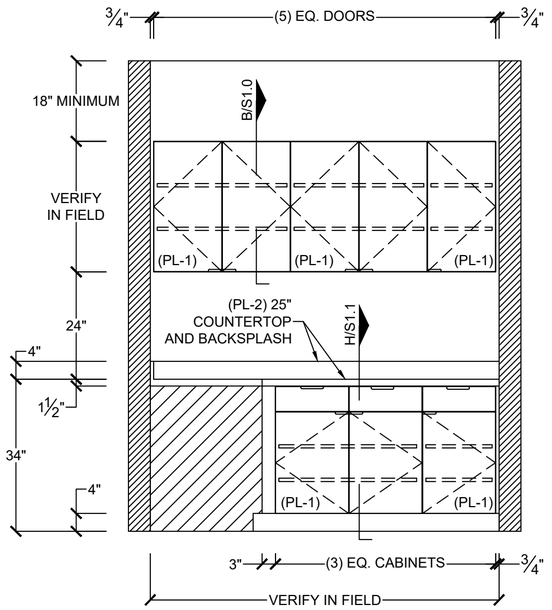


9 ELEVATION @ WORKROOM -124
SCALE: 1/2" = 1'

AURACAD
DRAFTING & DESIGN STUDIO


COMMERCIAL OFFICE FINISH-OUT
BREAKROOM, LOUNGE, COPY & WORKROOM MILLWORK

MILLWORK


DRAWN BY: TLK
CORRECTED BY:
DATE: October 10th, 2023
SCALE: 1/2" = 1'-0"
SHEET: E1.1
2 OF 4 SHEETS

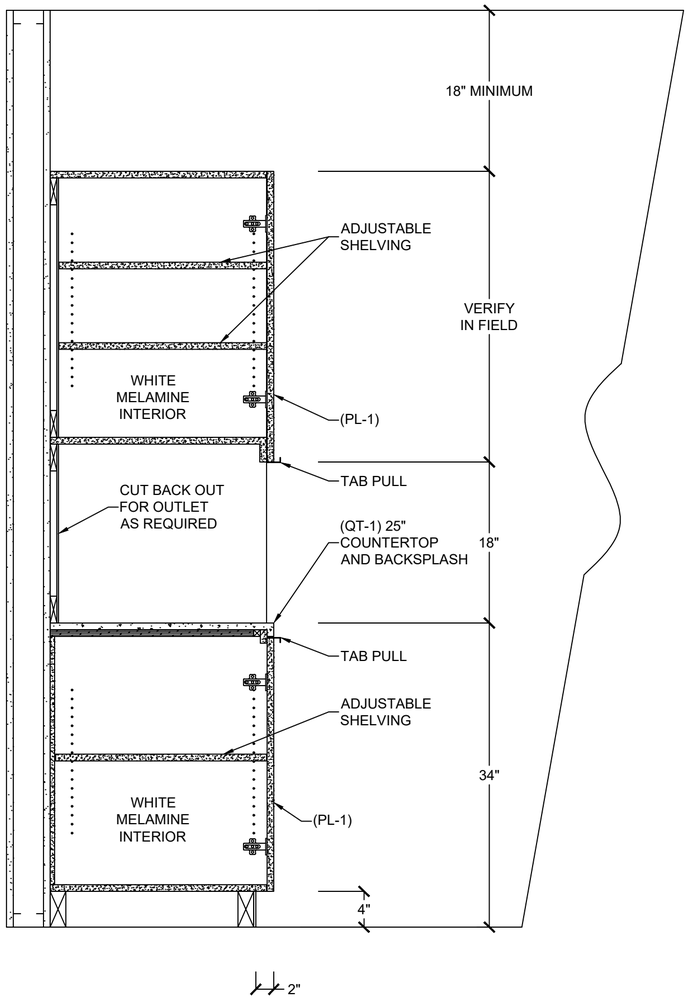


A SECTION @ MICROWAVE - BREAKROOM - 123
SCALE: 1" = 1'

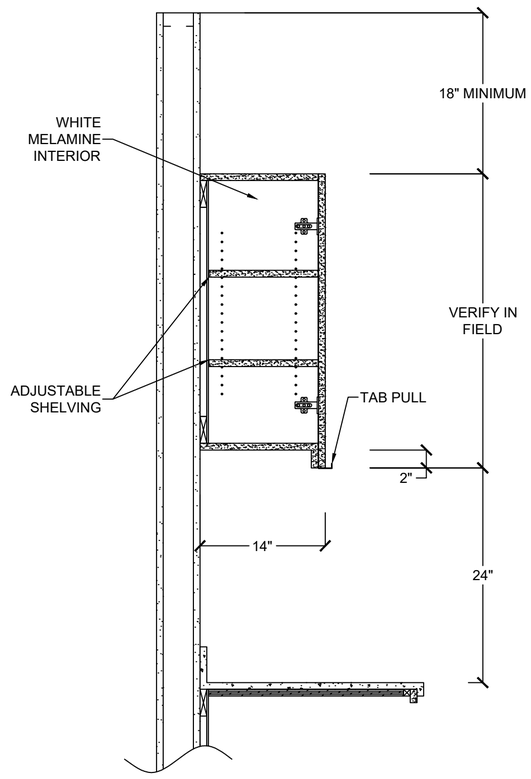

B SECTION @ UPPER - BREAKROOM - 123
SCALE: 1" = 1'

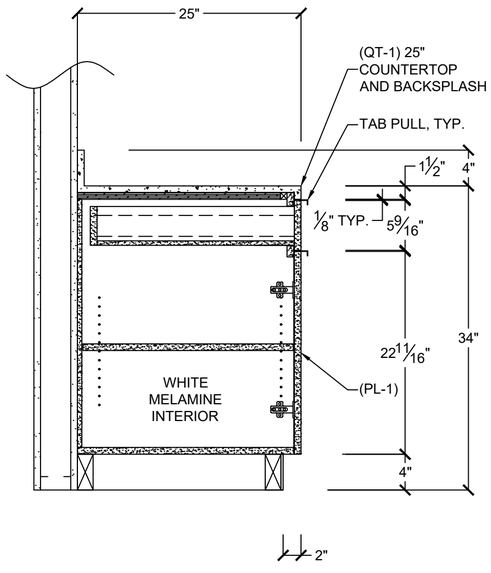

C SECTION @ LOWER - BREAKROOM - 123
SCALE: 1" = 1'

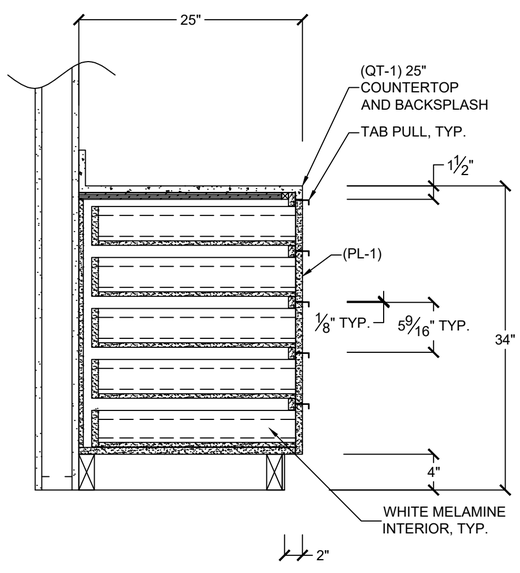

D SECTION @ LOWER - BREAKROOM - 123
SCALE: 1" = 1'

NOTE: NUMBER OF DOORS MAY VARY PENDING FIELD DIMENSIONS.

MATERIALS AND FINISHES:

(PL-1) PLASTIC LAMINATE, FORMICA, 5785-NG, ASHWOOD BEIGE NATURAL GRAIN
LOCATION: CABINETS

(PL-2) PLASTIC LAMINATE, FORMICA, 6698-58, PALOMA POLAR MATTE FINISH
LOCATION: COUNTERTOPS IN WORKROOM

(QT-1) QUARTZ, CAESAR STONE, HONES, QUARTZ, 4001 FRESH CONCRETE
LOCATION: COUNTERTOPS

CABINET CONSTRUCTION WITH WHITE MELAMINE
SIDES, TOPS, BOTTOMS, & SHELVES - ¾" PARTICLE BOARD WITH WHITE MELAMINE BOTH SIDES
UPPER BACKS - ¼" MDF CORE, WHITE MELAMINE
LOWER BACKS - ½" PARTICLE BOARD CORE, WHITE MELAMINE

DOORS: ¾" WHITE MELAMINE
PULLS - TAB PULL, BUILDING STANDARD, VERIFY
EDGES - PVC EDGE TAPE TO MATCH (0.018 THICK)
HINGES - GRASS #3803-VS8 110 DEGREE SELF CLOSING

DRAWERS: ¾" WHITE MELAMINE
PULLS - TAB PULL, BUILDING STANDARD, VERIFY
BOTTOMS - ½" PARTICLE CORE, WHITE MELAMINE
BACKS - ¾" PARTICLE BOARD CORE, WHITE MELAMINE
EDGES - PVC EDGE TAPE TO MATCH (0.018 THICK)
GUIDES - GRASS ZBOX 6023-510 WHITE METAL, FULL EXTENSION

SHELVES:
¾" WHITE MELAMINE ON 5mm WHITE SHELF PINS 32mm O.C.

HARDWARE
CLIPS FOR REMOVABLE PANELS:
KEKU, TYPE EH SUSPENSION FITTING


SUPPORTS:
6" x 8" CENTERLINE BRACKETS, LOW PROFILE, BLACK

AURACAD
DRAFTING & DESIGN STUDIO


COMMERCIAL OFFICE FINISH-OUT
BREAKROOM, LOUNGE, COPY & WORKROOM MILLWORK

MILLWORK


DRAWN BY: TLK
CORRECTED BY:
DATE: October 10th, 2023
SCALE: 1" = 1'-0"
SHEET: S1.0
3 OF 4 SHEETS

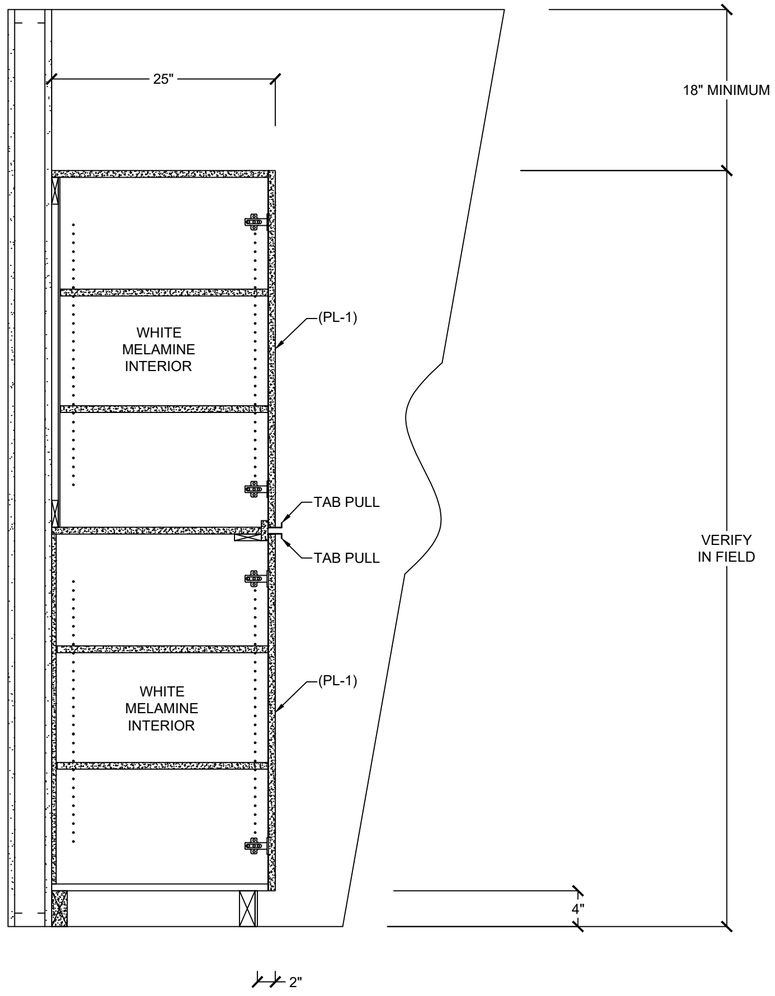


E SECTION @ CABINET - BREAKROOM - 123
SCALE: 1" = 1'

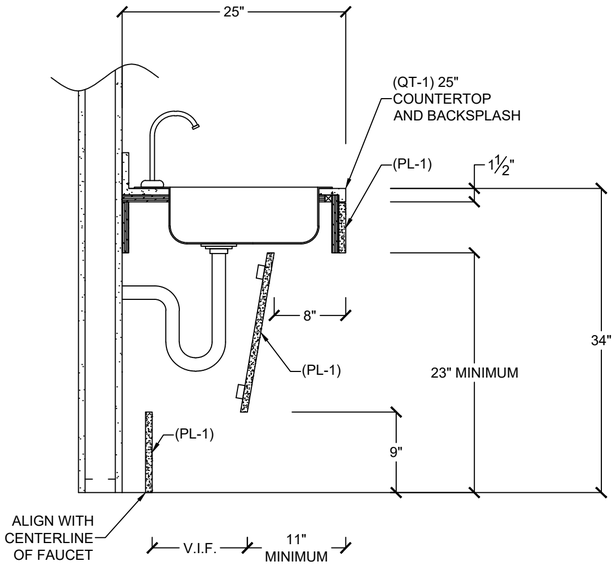

F SECTION @ ADA SINK - BREAKROOM - 123
SCALE: 1" = 1'

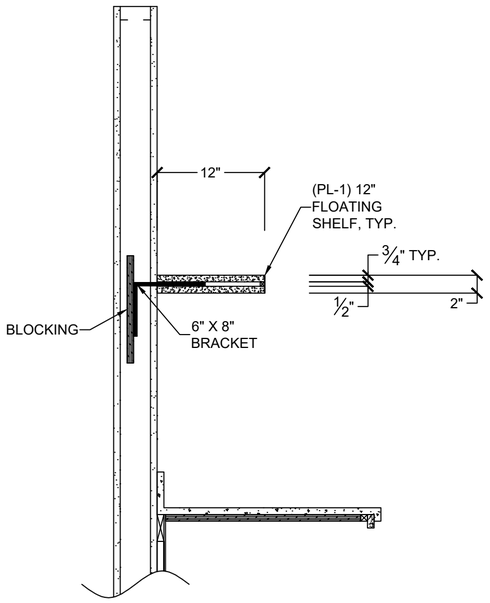

G SECTION @ FLOATING SHELF - LOUNGE -108
SCALE: 1" = 1'

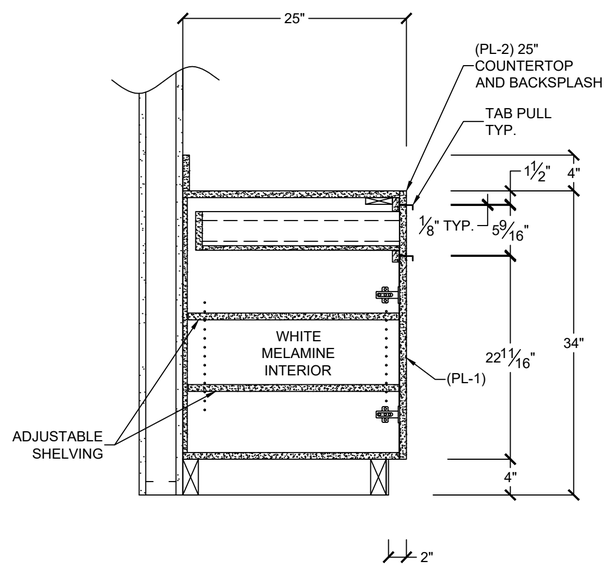

H SECTION @ LOWER - WORKROOM - 124
SCALE: 1" = 1'

NOTE: NUMBER OF DOORS MAY VARY PENDING FIELD DIMENSIONS.

MATERIALS AND FINISHES:

(PL-1) PLASTIC LAMINATE, FORMICA, 5785-NG, ASHWOOD BEIGE NATURAL GRAIN
LOCATION: CABINETS

(PL-2) PLASTIC LAMINATE, FORMICA, 6698-58, PALOMA POLAR MATTE FINISH
LOCATION: COUNTERTOPS IN WORKROOM

(QT-1) QUARTZ, CAESAR STONE, HONES, QUARTZ, 4001 FRESH CONCRETE
LOCATION: COUNTERTOPS

CABINET CONSTRUCTION WITH WHITE MELAMINE

SIDES, TOPS, BOTTOMS, & SHELVES - ¾" PARTICLE BOARD WITH WHITE MELAMINE BOTH SIDES
UPPER BACKS - ¼" MDF CORE, WHITE MELAMINE
LOWER BACKS - ½" PARTICLE BOARD CORE, WHITE MELAMINE

DOORS: ¾" WHITE MELAMINE
PULLS - TAB PULL, BUILDING STANDARD, VERIFY
EDGES - PVC EDGE TAPE TO MATCH (0.018 THICK)
HINGES - GRASS #3803-VS8 110 DEGREE SELF CLOSING

DRAWERS: ¾" WHITE MELAMINE
PULLS - TAB PULL, BUILDING STANDARD, VERIFY
BOTTOMS - ½" PARTICLE CORE, WHITE MELAMINE
BACKS - ¾" PARTICLE BOARD CORE, WHITE MELAMINE
EDGES - PVC EDGE TAPE TO MATCH (0.018 THICK)
GUIDES - GRASS ZBOX 6023-510 WHITE METAL, FULL EXTENSION

SHELVES:
¾" WHITE MELAMINE ON 5mm WHITE SHELF PINS 32mm O.C.

HARDWARE
CLIPS FOR REMOVABLE PANELS:
KEKU, TYPE EH SUSPENSION FITTING

SUPPORTS:
6" x 8" CENTERLINE BRACKETS, LOW PROFILE, BLACK

AURACAD
DRAFTING & DESIGN STUDIO

COMMERCIAL OFFICE FINISH-OUT
BREAKROOM, LOUNGE, COPY & WORKROOM MILLWORK

MILLWORK

DRAWN BY: TLK
CORRECTED BY:
DATE: October 10th, 2023
SCALE: 1" = 1'-0"
SHEET: S1.1
4 OF 4 SHEETS